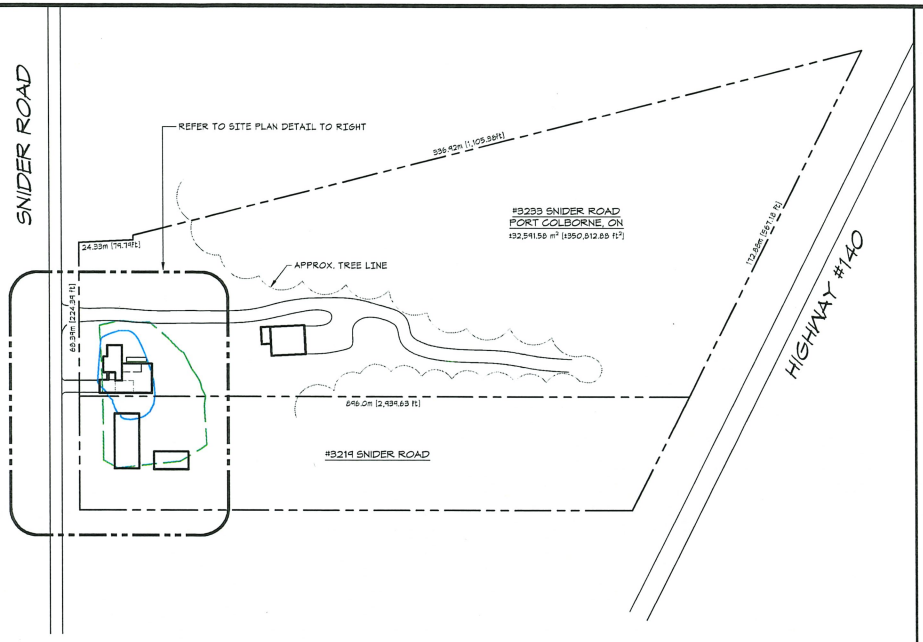

PROPERTY SITE PLAN

SCALE: 1:1000

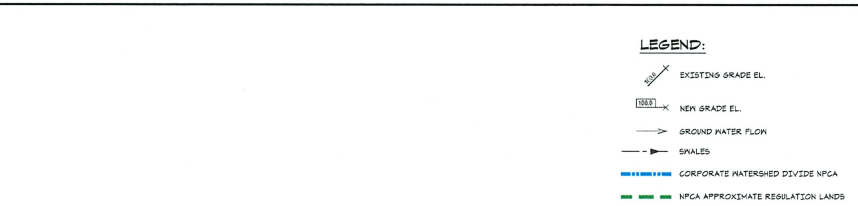

SITE PLAN DETAIL

SCALE: 1:200

No.	REVISION	DATE
3	ADDED NPCA LAND & WATERSHED	10 JAN 2023
2	NEW ADDITION	25 OCT 2022
1	INITIAL SUBMISSION	29 SEP 2022

SEAL: LICENSED PROFESSIONAL ENGINEER — S. A. DE ROSE — 11460015 — 10 JAN 2023 — PROVINCE OF ONTARIO

SAM DE ROSE, P.ENG.
CONSULTING ENGINEER
6497 CHARNWOOD AVE., NIAGARA FALLS, ON
MOBILE: (905) 324-4304

DRN BY:	G.C.H.
DATE:	10 JAN 2023
SCALE:	AS STATED
PROJ:	-

CUSTOMER: -

DWG TITLE: 3233 SNIDER ROAD - PORT COLBORNE, ON — SITE PLAN

PROJ. NO.: -

DWG NO.: S1

DWG 1 of 1 (3)